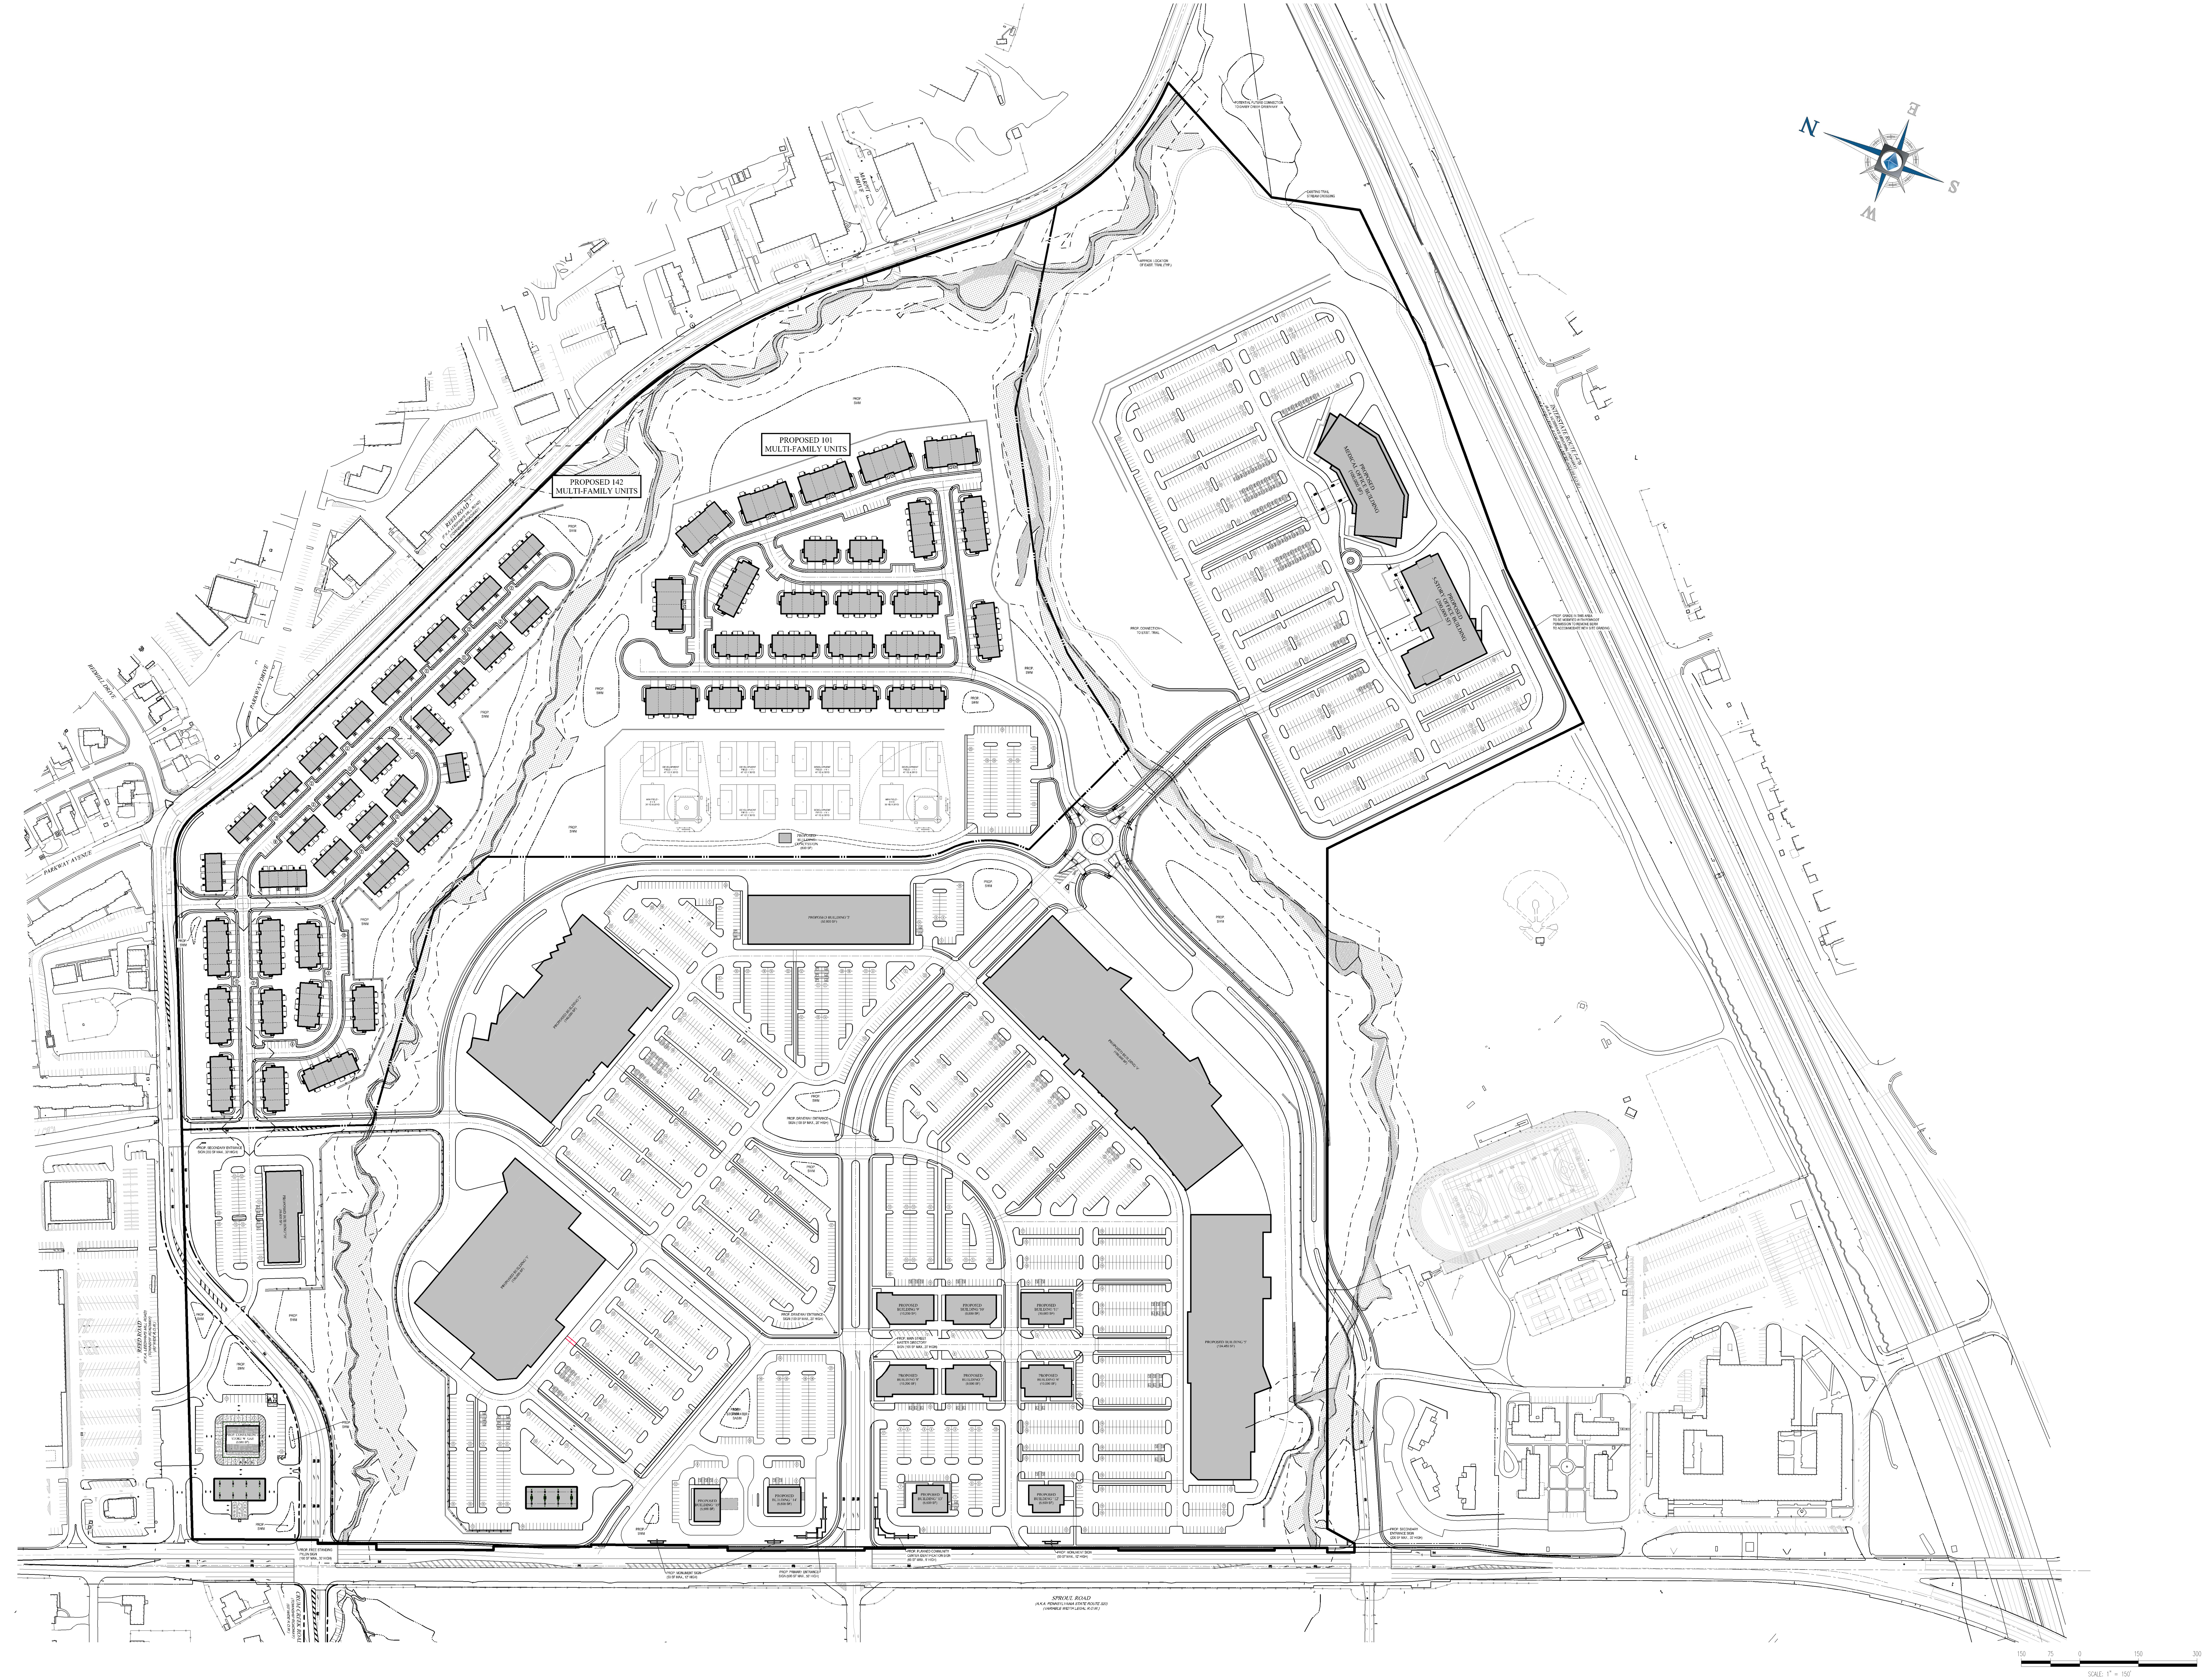

R:\14\PC141364_CAD\SKETCH\2016-04-04 (SITE LAYOUT WITH OFFICE AND RES AND FIELDS IN NORTH)\PC141364LAYOUT-D-1----->LAYOUT:: SKETCH

BOHLER ENGINEERING™

SITE CIVIL AND CONSULTING ENGINEERING
LAND SURVEYING · PROGRAM MANAGEMENT · LANDSCAPE ARCHITECTURE
SUSTAINABLE DESIGN · PERMITTING SERVICES · TRANSPORTATION SERVICES

UPSTATE NEW YORK · NEW ENGLAND · BOSTON, MA · NEW YORK METRO · NEW YORK, NY · NEW JERSEY
PHILADELPHIA, PA · LEHIGH VALLEY, PA · SOUTHEASTERN, PA · REHOBOTH BEACH, DE · BALTIMORE, MD · SOUTHERN MARYLAND
NORTHERN VIRGINIA · CENTRAL VIRGINIA · RALEIGH, NC · CHARLOTTE, NC · TAMPA, FL · SOUTH FLORIDA

THE INFORMATION, DESIGN AND CONTENT OF THIS PLAN ARE PROPRIETARY AND SHALL NOT BE COPIED OR USED FOR ANY PURPOSE WITHOUT PRIOR WRITTEN AUTHORIZATION FROM BOHLER ENGINEERING. ONLY APPROVED, SIGNED AND SEALED PLANS SHALL BE UTILIZED FOR CONSTRUCTION PURPOSES.
© BOHLER ENGINEERING 2015

REVISIONS

REV	DATE	COMMENT	BY

CALL BEFORE YOU DIG!

PENNSYLVANIA LAW REQUIRES
3 WORKING DAYS NOTICE FOR
CONSTRUCTION PHASE AND 10
WORKING DAYS IN DESIGN
STAGE - STOP CALL

PA1 SYSTEM, INC.
1-800-242-1776

POCS SERIAL NUMBER
20142621666, 20142621667,
20142621777, 20142621743,
20142621742 & 20142621629

NOT APPROVED FOR CONSTRUCTION

PROJECT No.:	PC141364
DRAWN BY:	E.N.P.
CHECKED BY:	W.R.R.
DATE:	2016.04.04
SCALE:	1"=150'
CAD I.D.:	PC141364LAYOUT-D-1

PROJECT:

PRELIMINARY LAND DEVELOPMENT PLANS

FOR

CARDINAL CROSSING REALTY ASSOCIATES, L.P.

PROPOSED
'CARDINAL CROSSING
TOWNE CENTER'
COMMERCIAL & RESIDENTIAL
DEVELOPMENT

SPROUL ROAD & REED ROAD
MARPLE TOWNSHIP
DELAWARE COUNTY
COMMONWEALTH OF PENNSYLVANIA

BOHLER ENGINEERING
1600 MANOR DRIVE, SUITE 200
CHALFONT, PENNSYLVANIA 18914
Phone: (215) 996-9100
Fax: (215) 996-9102
www.BohlerEngineering.com

W.R. REARDEN
PROFESSIONAL ENGINEER
PENNSYLVANIA LICENSE No. PE073243

SHEET TITLE:

SKETCH PLAN REVISION TO OVERALL SITE PLAN SHEET 3 OF 47

SHEET NUMBER:

1
OF 1

-

SCLAIMER