

KNOW WHAT'S BELOW.
CALL BEFORE YOU DIG

811

STATE OF PENNSYLVANIA ONE CALL
DIAL 811 or 1-800-242-3776
WWW.PA1CALL.ORG

L=166.53
R=336.95
CHD= N84°37'59"E
CHL= 166.54
Δ= 28°19'00"

We

Mn


Ch

GeD2

E-1

GeC2

POI#1

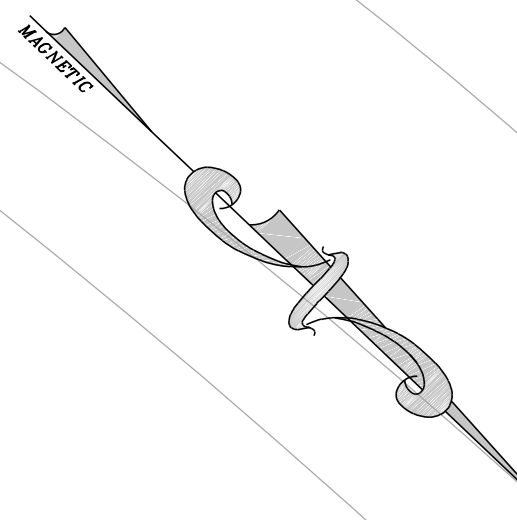


INTERSTATE
(SOUTHBOUND)
INTERSTATE
(NORTHBOUND)

RAMP WC-S1 (SR 8037)


MgD

LANGFORD RUN ROAD

VASSAR

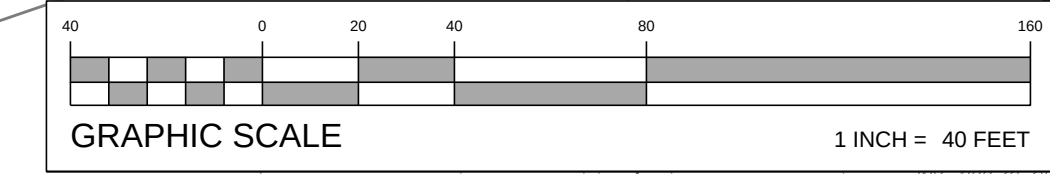

L=264.65'
R=380.00'
CHD= S44°14'55"E
CHL= 259.34'
Δ= 39°54'15"

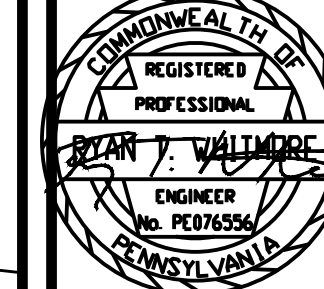


RYAN T. WHITMORE
PROFESSIONAL ENGINEER
PENNSYLVANIA LICENSE NO. 07866

NOT FOR CONSTRUCTION

PROJECT NO: 140012
DRAWN BY: B. MCDONALD / M. RIEZI
CHECKED BY: R. WHITMORE
CADD # COL EDAM_140012

LANDCORE
Engineering Consultants, P.C.
301 BROADWAY
PRINCETON, NJ 08540
PHONE: 609.953.8888
FAX: 609.953.8889

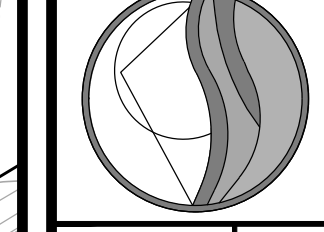

PROJECT: MARPLE ASSOCIATES, LP
PROPOSED MID-COUNTY SHOPPING CENTER
LANGFORD RUN ROAD
MARPLE TOWNSHIP, DELAWARE COUNTY, PENNSYLVANIA
TITLE: PRE-DEVELOPMENT DRAINAGE MAP

SCALE: (H) AS NOTED
(V) 1" = 40'
DATE: 2017-12-22
SHEET: EDAM
REV. No: 0